
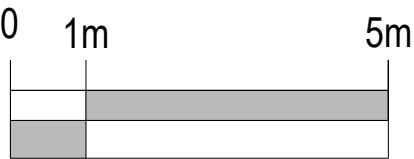
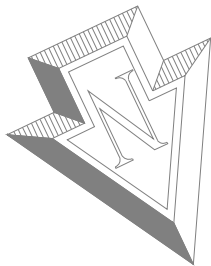


NOTES:

© Copyright

NOTES:
ALL DIMENSIONS TO BE CHECKED ON SITE AND ANY DISCREPANCIES AND ADJUSTMENTS TO BE NOTED AND PASSED TO THE CONTRACT ADMINISTRATOR FOR FURTHER INSTRUCTIONS.
DO NOT SCALE. IF IN DOUBT ASK.

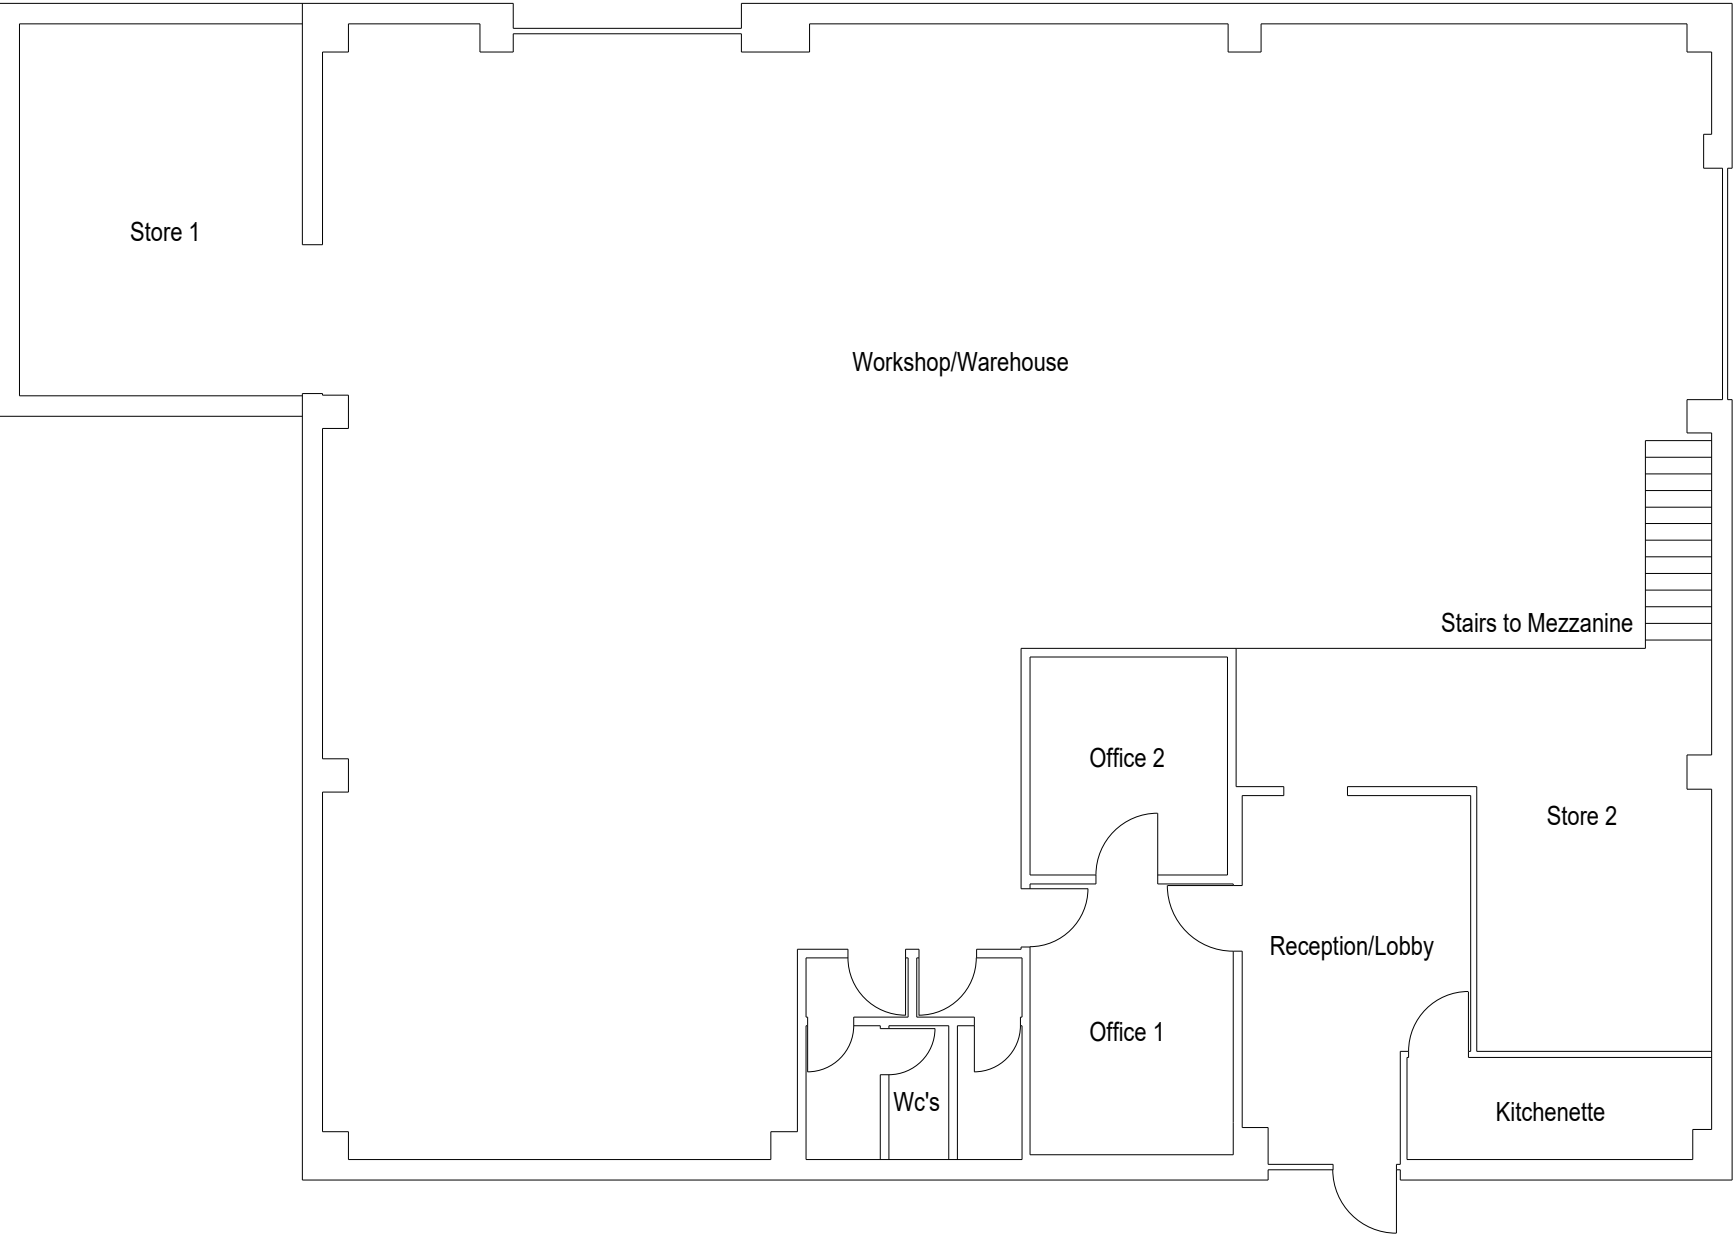

SCALE



Rev.No.	Revision	Date
Philips Rogers Ltd. Chartered Building Surveyors www.philipsrogers.co.uk T: 01208 812 812 E: info@philipsrogers.co.uk		
		
Job Title Indicative Floor Plan 21a Newport Industrial Estate Launceston, PL15 8EX		
Client -		
Drawing Title Indicative Ground Floor Plan		
Scale 1:100 @ A3	Date 16.09.26	Checked -
Dwg No. PR/CJ/IGF	Drawn PW	Rev.