



NOTES:
ALL DIMENSIONS TO BE CHECKED ON SITE AND ANY
DISCREPANCIES AND ADJUSTMENTS TO BE NOTED AND
PASSED TO THE CONTRACT ADMINISTRATOR FOR
FURTHER INSTRUCTIONS.
DO NOT SCALE. IF IN DOUBT ASK.

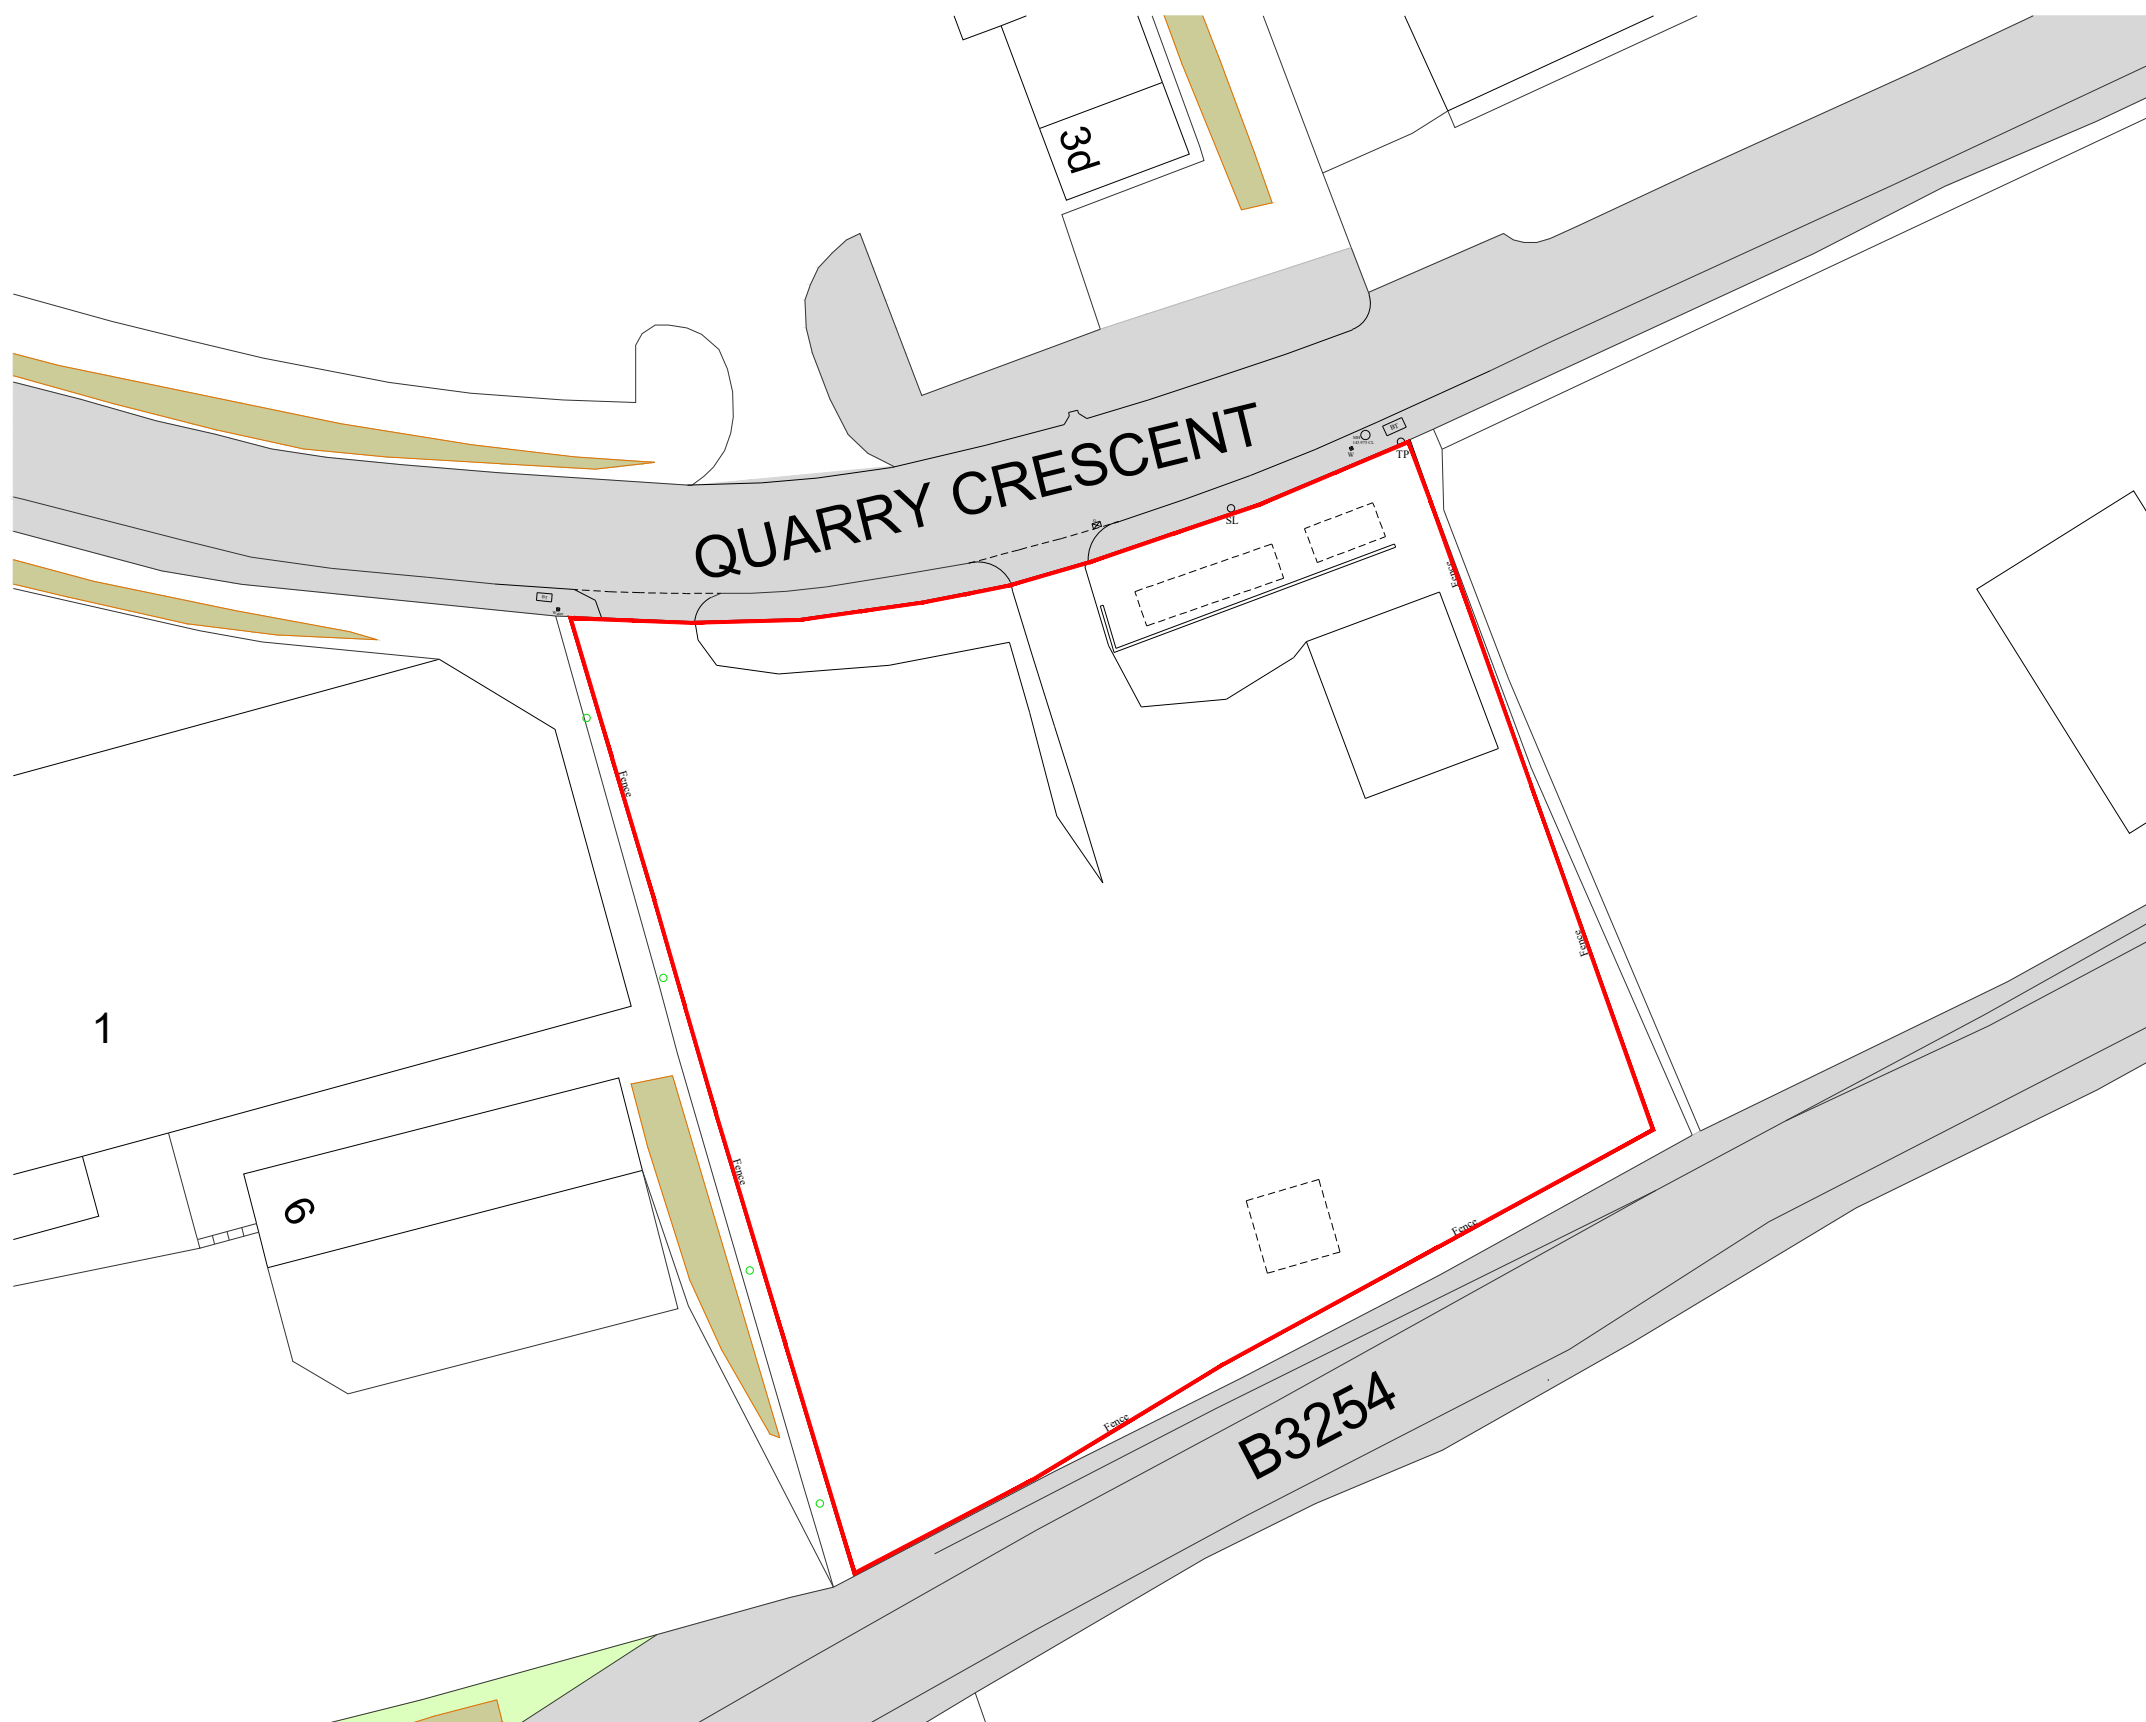

Rev.No.	Revision	Date
---------	----------	------

Philips Rogers Ltd.
Chartered Building Surveyors
www.philipsrogers.co.uk
T: 01208 812 812
E: info@philipsrogers.co.uk

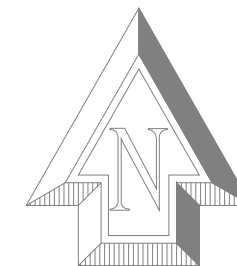

Job Title
Land at Quarry Crescent
Pennygillam Industrial Estate
Launceston, PL15 7PF

Client
-

Drawing Title
Indicative Site Plan

Scale	Date	Checked	Drawn
1:500 @ A3	16.09.26	-	PW

Dwg No.
PR/FIMP/ISP1

Rev.