© Copyright

NOTES:
ALL DIMENSIONS TO BE CHECKED ON SITE AND ANY DISCREPANCIES AND ADJUSTMENTS TO BE NOTED AND PASSED TO THE CONTRACT ADMINISTRATOR FOR FURTHER INSTRUCTIONS.
DO NOT SCALE. IF IN DOUBT ASK.

Indicative First Floor Layout Plan

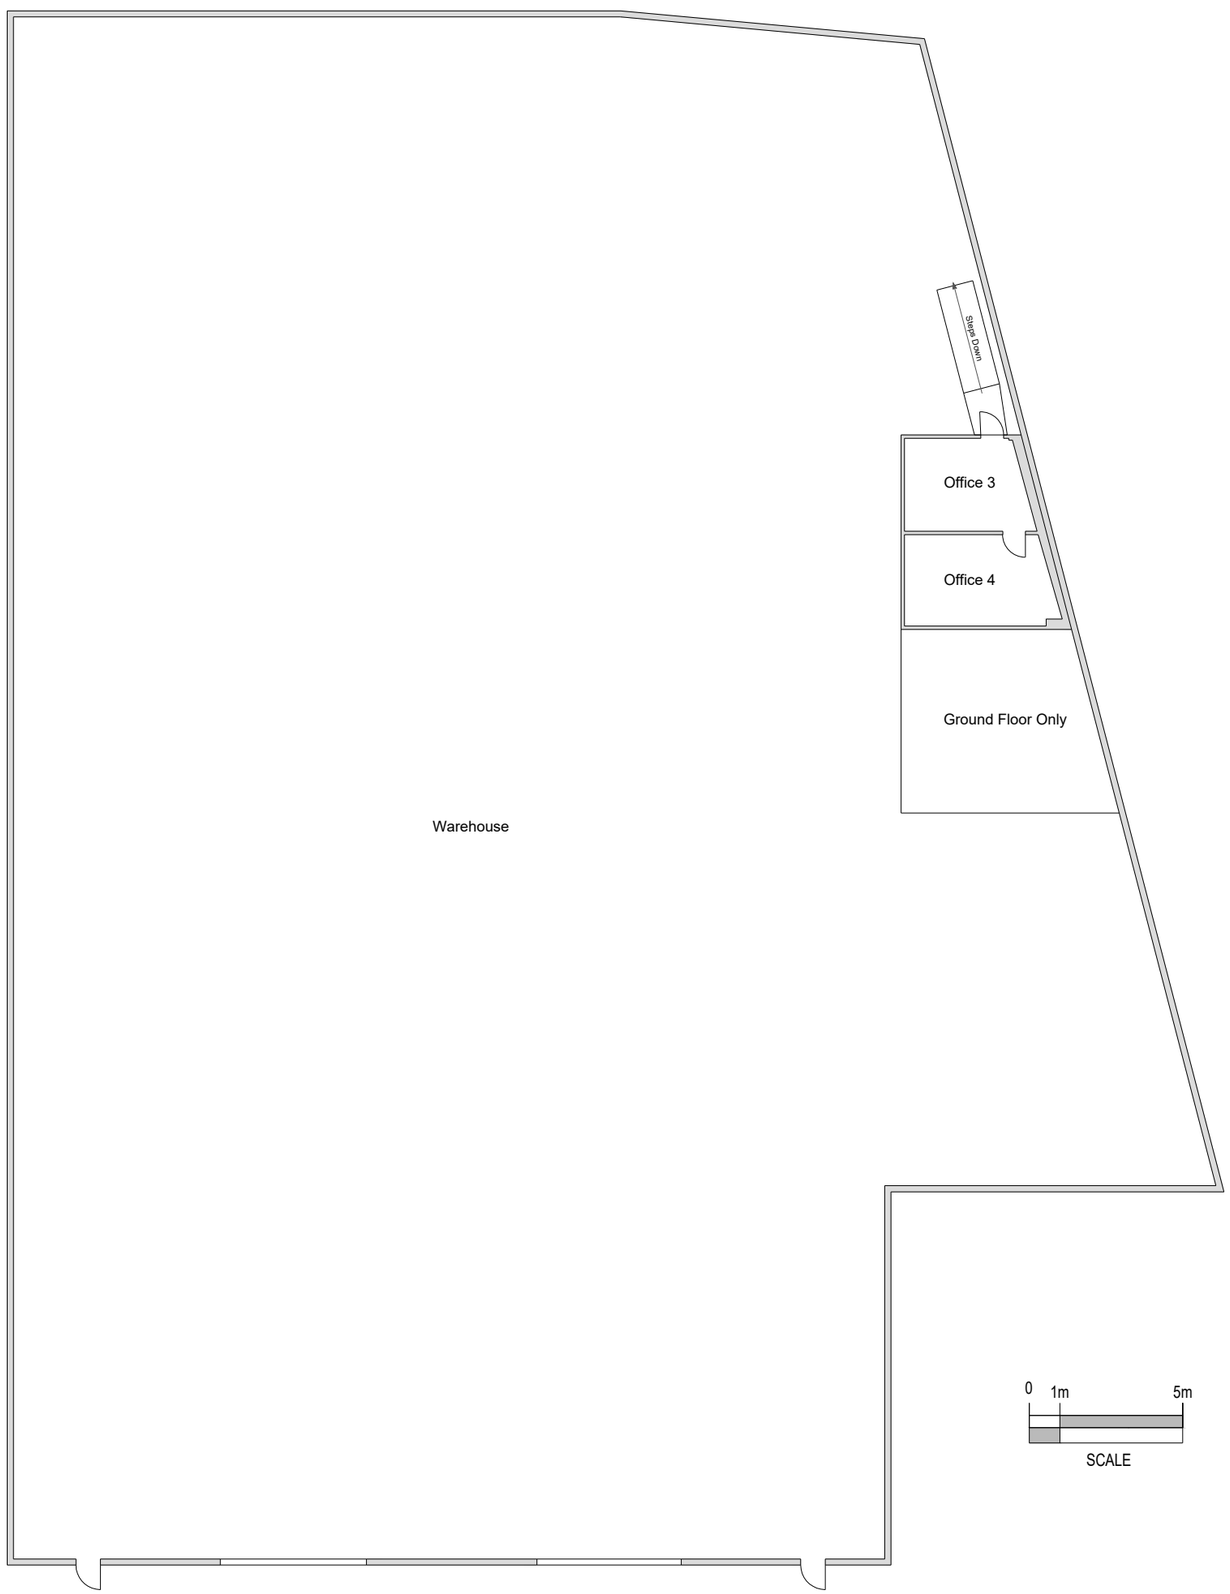

Philips Rogers

Rev.No. | Revision | Date

Philips Rogers Ltd.
Chartered Building Surveyors
www.philipsrogers.co.uk
T: 01208 812 812
E: info@philipsrogers.co.uk

RICS

Job Title
Units 3 & 4 Park A30, Quarry Crescent
Pennygillam Industrial Estate
Launceston, Cornwall, PL15 7ED

Client
-

Drawing Title
Indicative First Floor Plan

Scale	Date	Checked	Drawn
1:200 @ A3	19.08.26	-	PWiltshire

Dwg No.
PR/CBH/IL2

Rev.

© Philips Rogers Copyright